

TYPE

A-INV

668 pi² / sqft

1

1

- 1

CUISINE / KITCHEN

10'-0" x 8'-7"
- 2

SALON / LIVING

10'-6" x 10'-0"
- 3

SALLE À MANGER / DINING

10'-6" x 10'-0"
- 4

SALLE DE BAIN / BATHROOM

7'-5" x 5'-0"
- 5

CHAMBRE 1 / BEDROOM 1

10'-5" x 11'-4"
- B

BALCON / BALCONY

Les dimensions et l'emplacement varient selon l'étage

Dimensions and location vary depending on the floor

UNITÉS / UNITS

109, 111, 114*, 122

204¹, 206, 209, 211, 214, 222*, 224, 225

304¹, 306, 309, 311*, 314, 322, 324, 325

404¹, 406, 409, 411, 414, 422, 424*, 425

504, 506, 509*, 511, 514, 522, 524, 525*

604, 606, 609, 611, 614, 622, 624, 625

704, 706, 709, 711, 714*, 722, 724, 725

804, 806, 809, 811, 814, 822*, 824, 825

904, 906, 909, 911*, 914, 922, 924, 925


1004, 1006, 1009, 1011, 1014, 1022, 1024*, 1025

1104¹, 1106, 1109*, 1111, 1114, 1122, 1124, 1125*

1204¹, 1206*, 1209, 1211, 1214, 1222, 1224, 1225

(*) Unités avec bain-douche / Units with tub shower

(¹) Unités avec grand balcon / Units with larger balcony

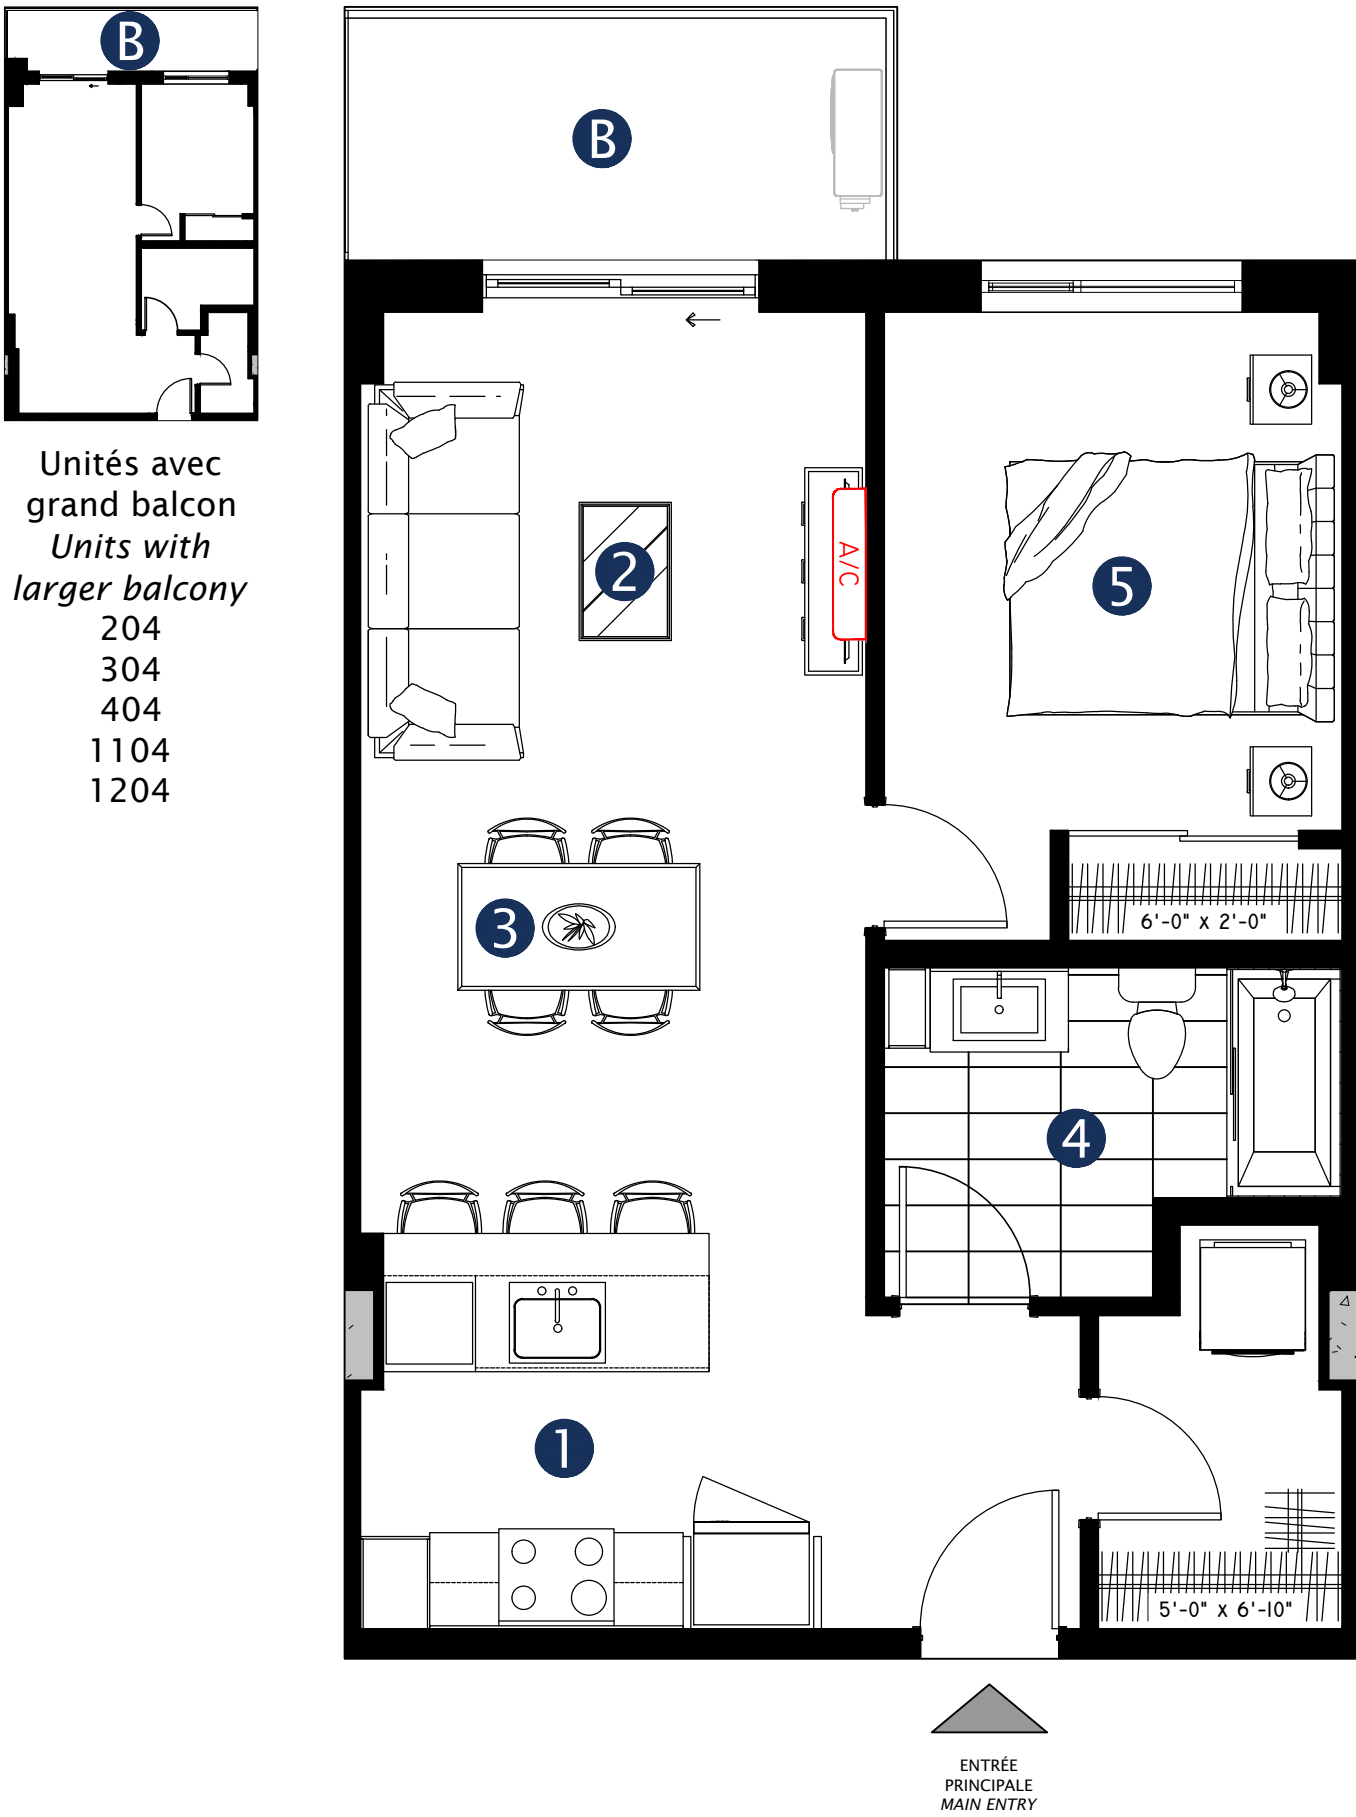

LIVEO

CHÂTEAUGUAY

rue Albert-Seers

Entrée Principale

Boulevard René-Lévesque

CONDOS LOCATIFS

RENTAL CONDOS

liveochateauguay.com

Mobilier à titre indicatif seulement, non-inclus. Électroménagers inclus. Plans préliminaires sujets à changements. La superficie brute des logements n'inclut pas celle des balcons et/ou terrasses. La superficie et les dimensions des plans de vente sont approximatives et peuvent varier.

Furnishings shown are for illustrative purposes only and are not included. Appliances are included. Preliminary plans are subject to modification. The unit area does not include balconies or terraces. All areas and dimensions are approximate and may vary.